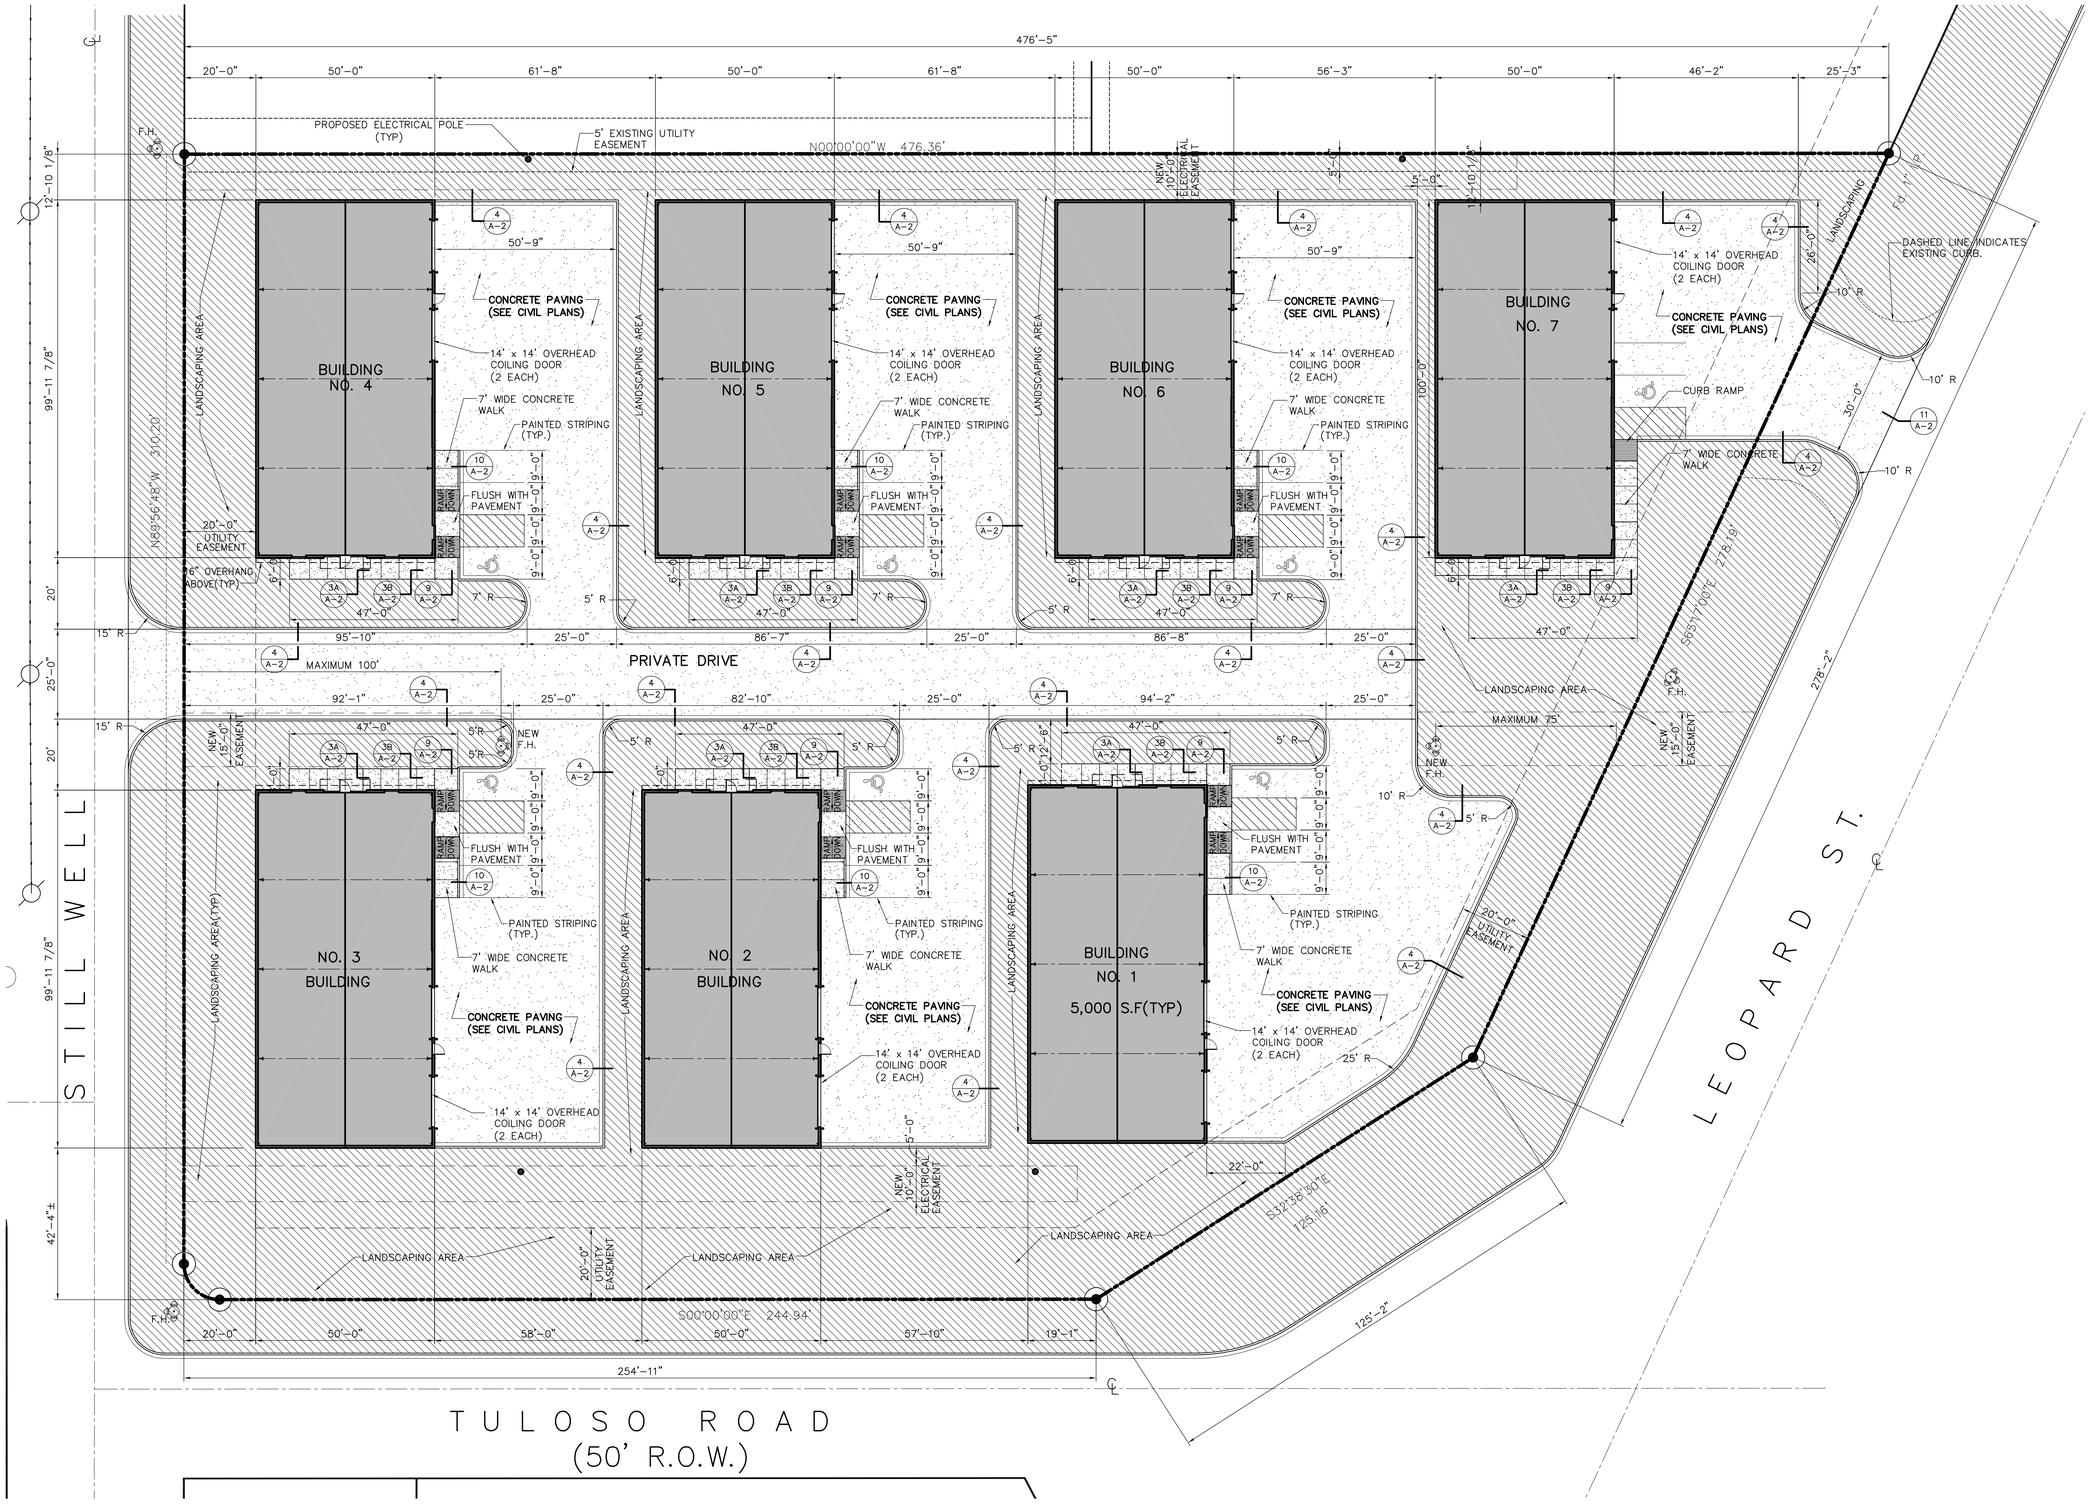

SITE PLAN

SCALE: 1" = 20'-0"

This document, whether in hard copy or machine readable format, is copyrighted and an instrument of services in respect to the project for which it was prepared. This document is not intended or authorized for reuse by any party on extensions of such project or any other project. Any reuse, including copying and/or modifying the document, without written permission from PSRBB Industrial Group, Inc. for the specific purpose intended is a violation of federal copyright law. Unauthorized use of this material may result in civil and/or criminal penalties.

ISSUED FOR CONSTRUCTION

REGISTERED ARCHITECT 10-14-14

A NEW MULTI-BUILDING COMPLEX FOR

LEOPARD BUSINESS PARK

CORPUS CHRISTI, TEXAS

LEOPARD & STILLWELL

PSRBB INDUSTRIAL GROUP, INC.
1845 NORTHWESTERN DRIVE, SUITE A
915 877-2020
EL PASO, TEXAS 79912
FAX 877-2998

COMMISSION No. 14-112

DATE 10/14/2014

REV.

SHEET: AC-1

1 OF 1